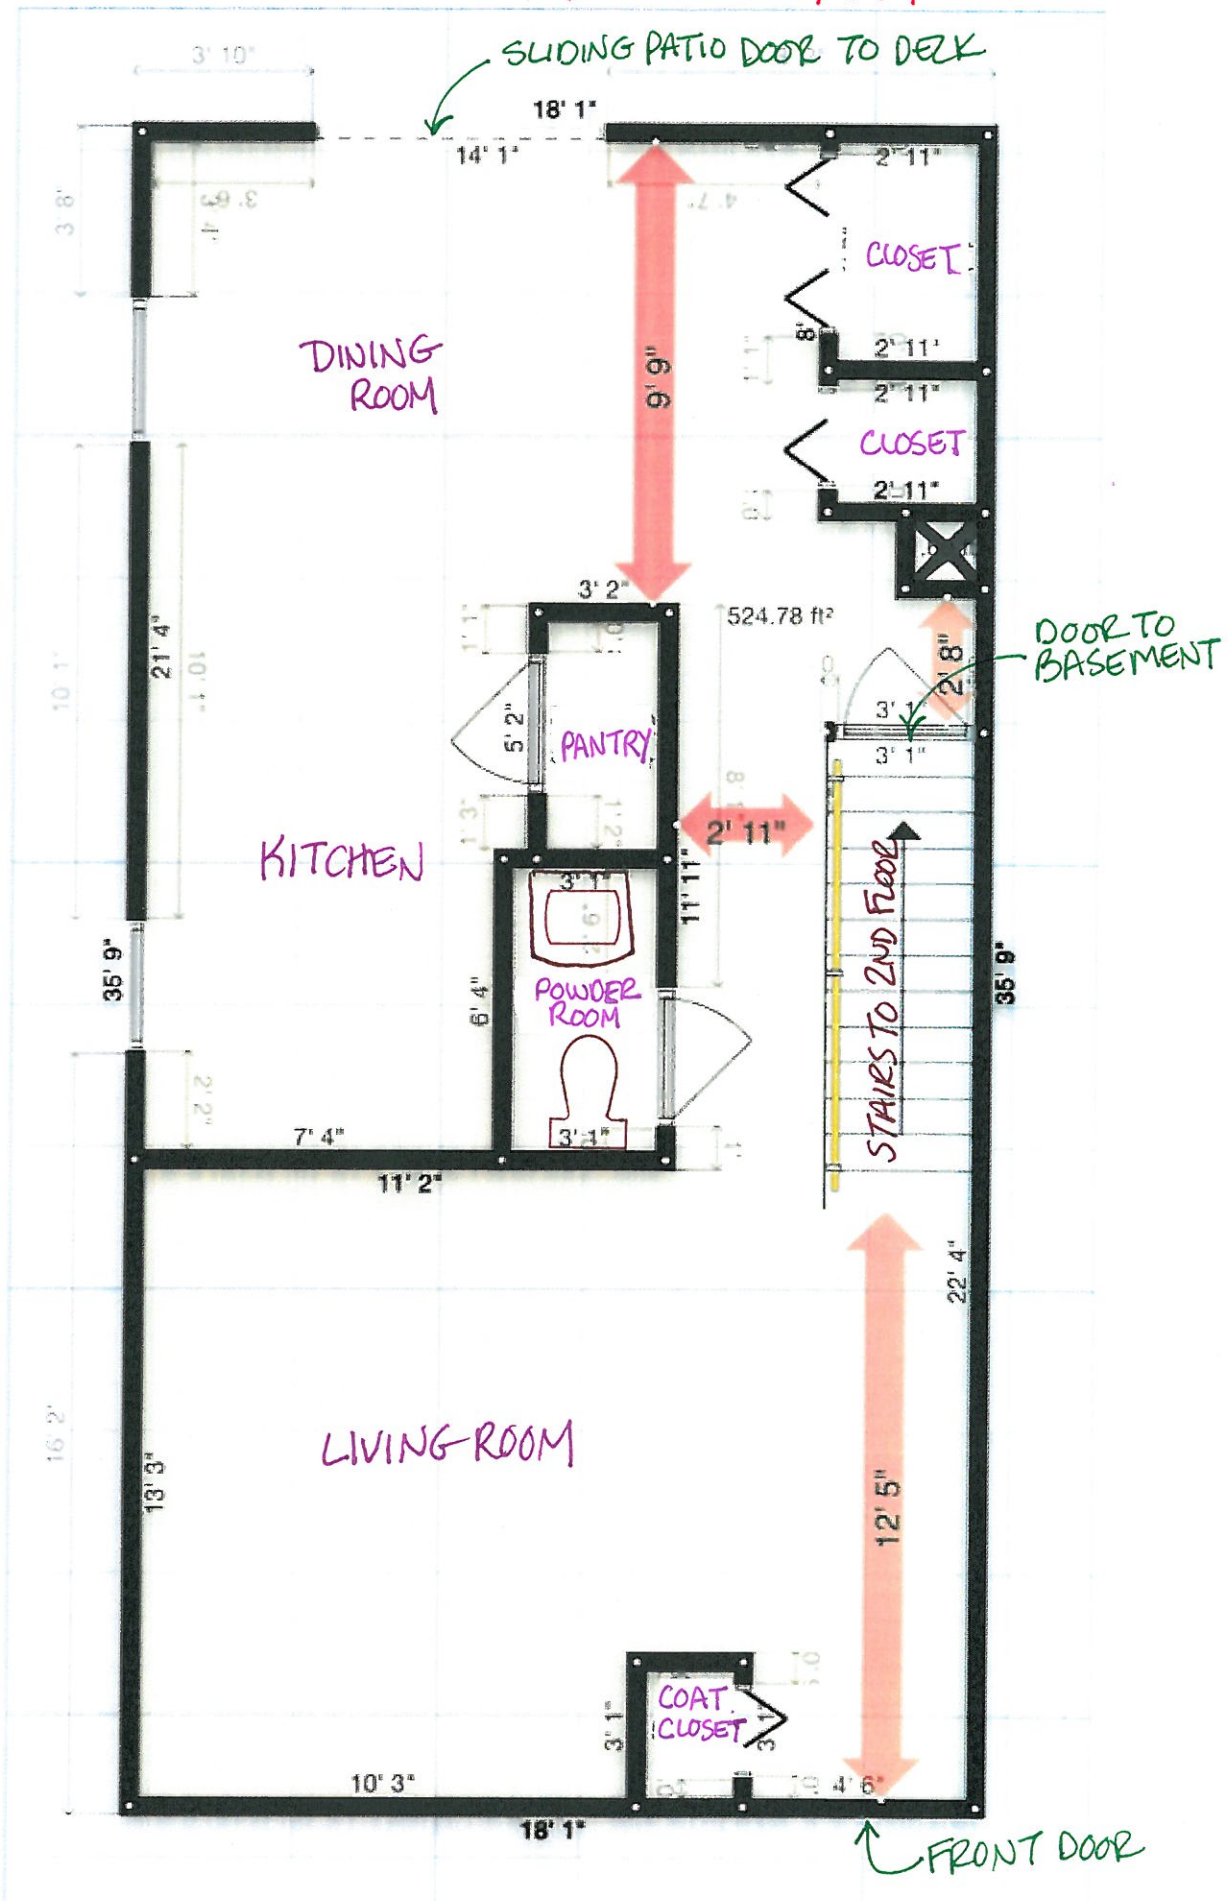EXISTING 1ST FLOOR LAYOUT